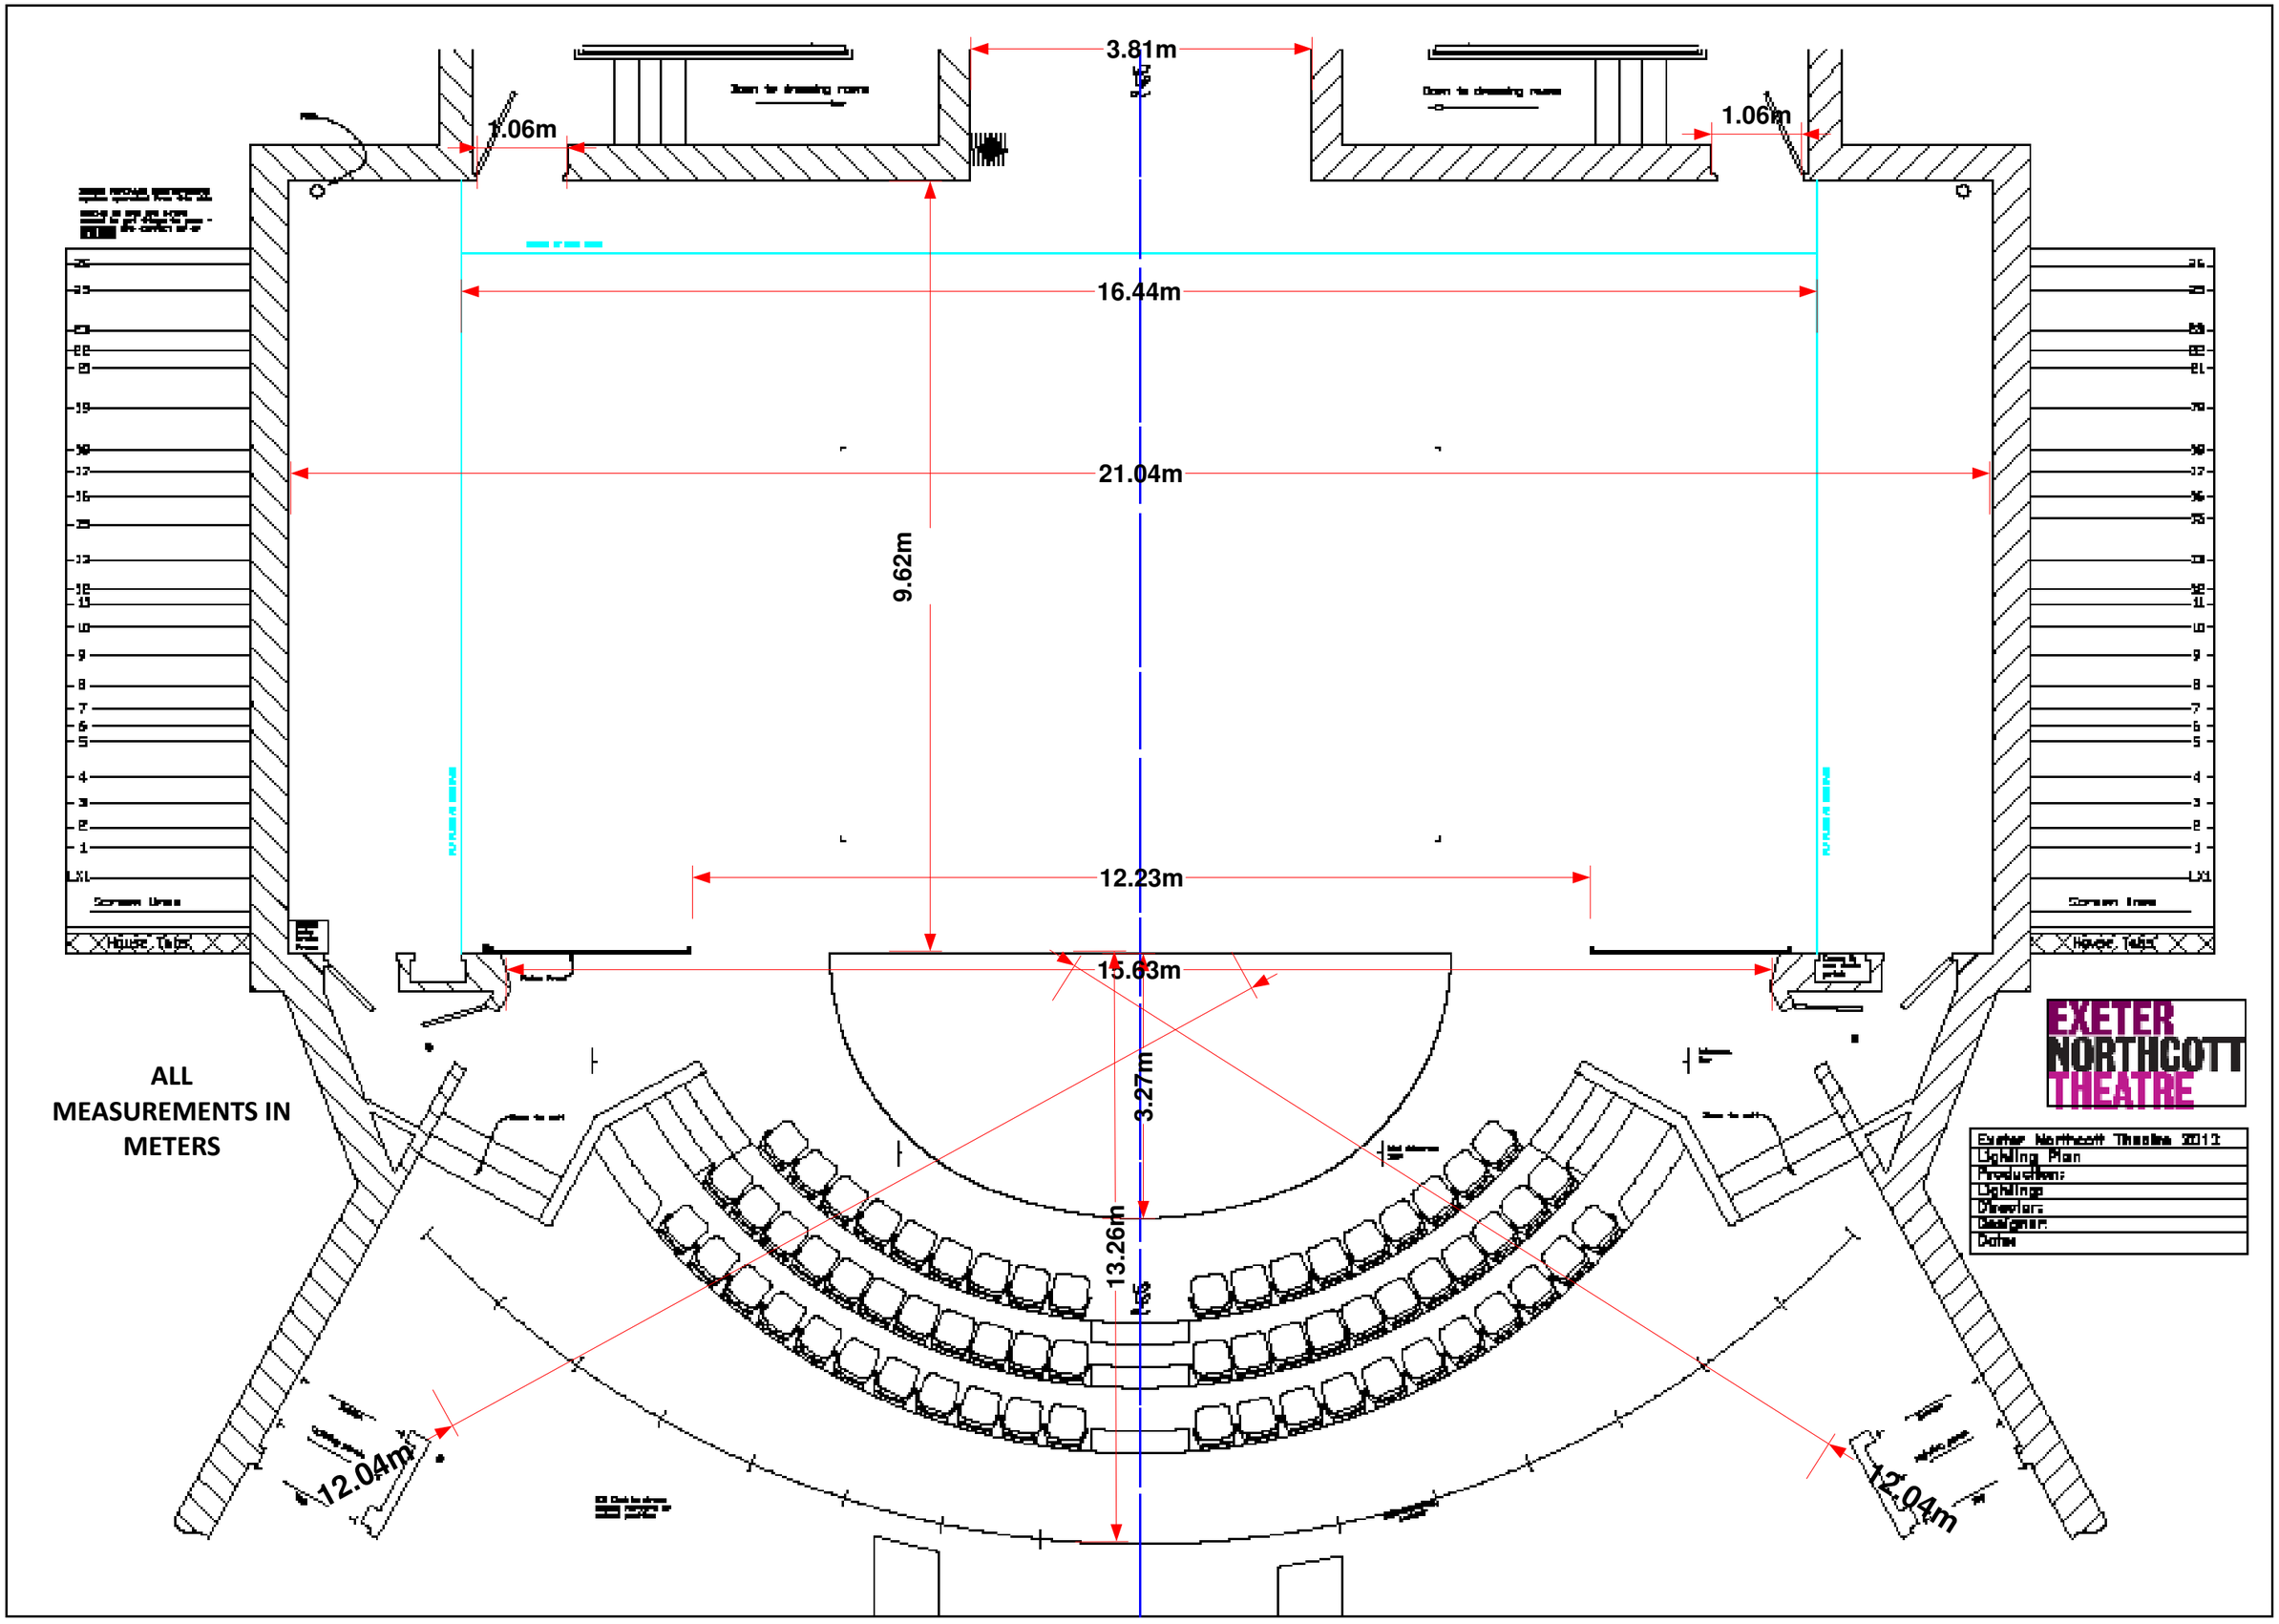
3.81m
1.06m
1.06m
16.44m
21.04m
9.62m
12.23m
15.63m
3.27m
13.26m
12.04m
12.04m
ALL MEASUREMENTS IN METERS
EXETER NORTHCOTT THEATRE
Exeter Northcott Theatre 2012
Lighting Plan
Production:
Lighting:
Director:
Designer:
Date: